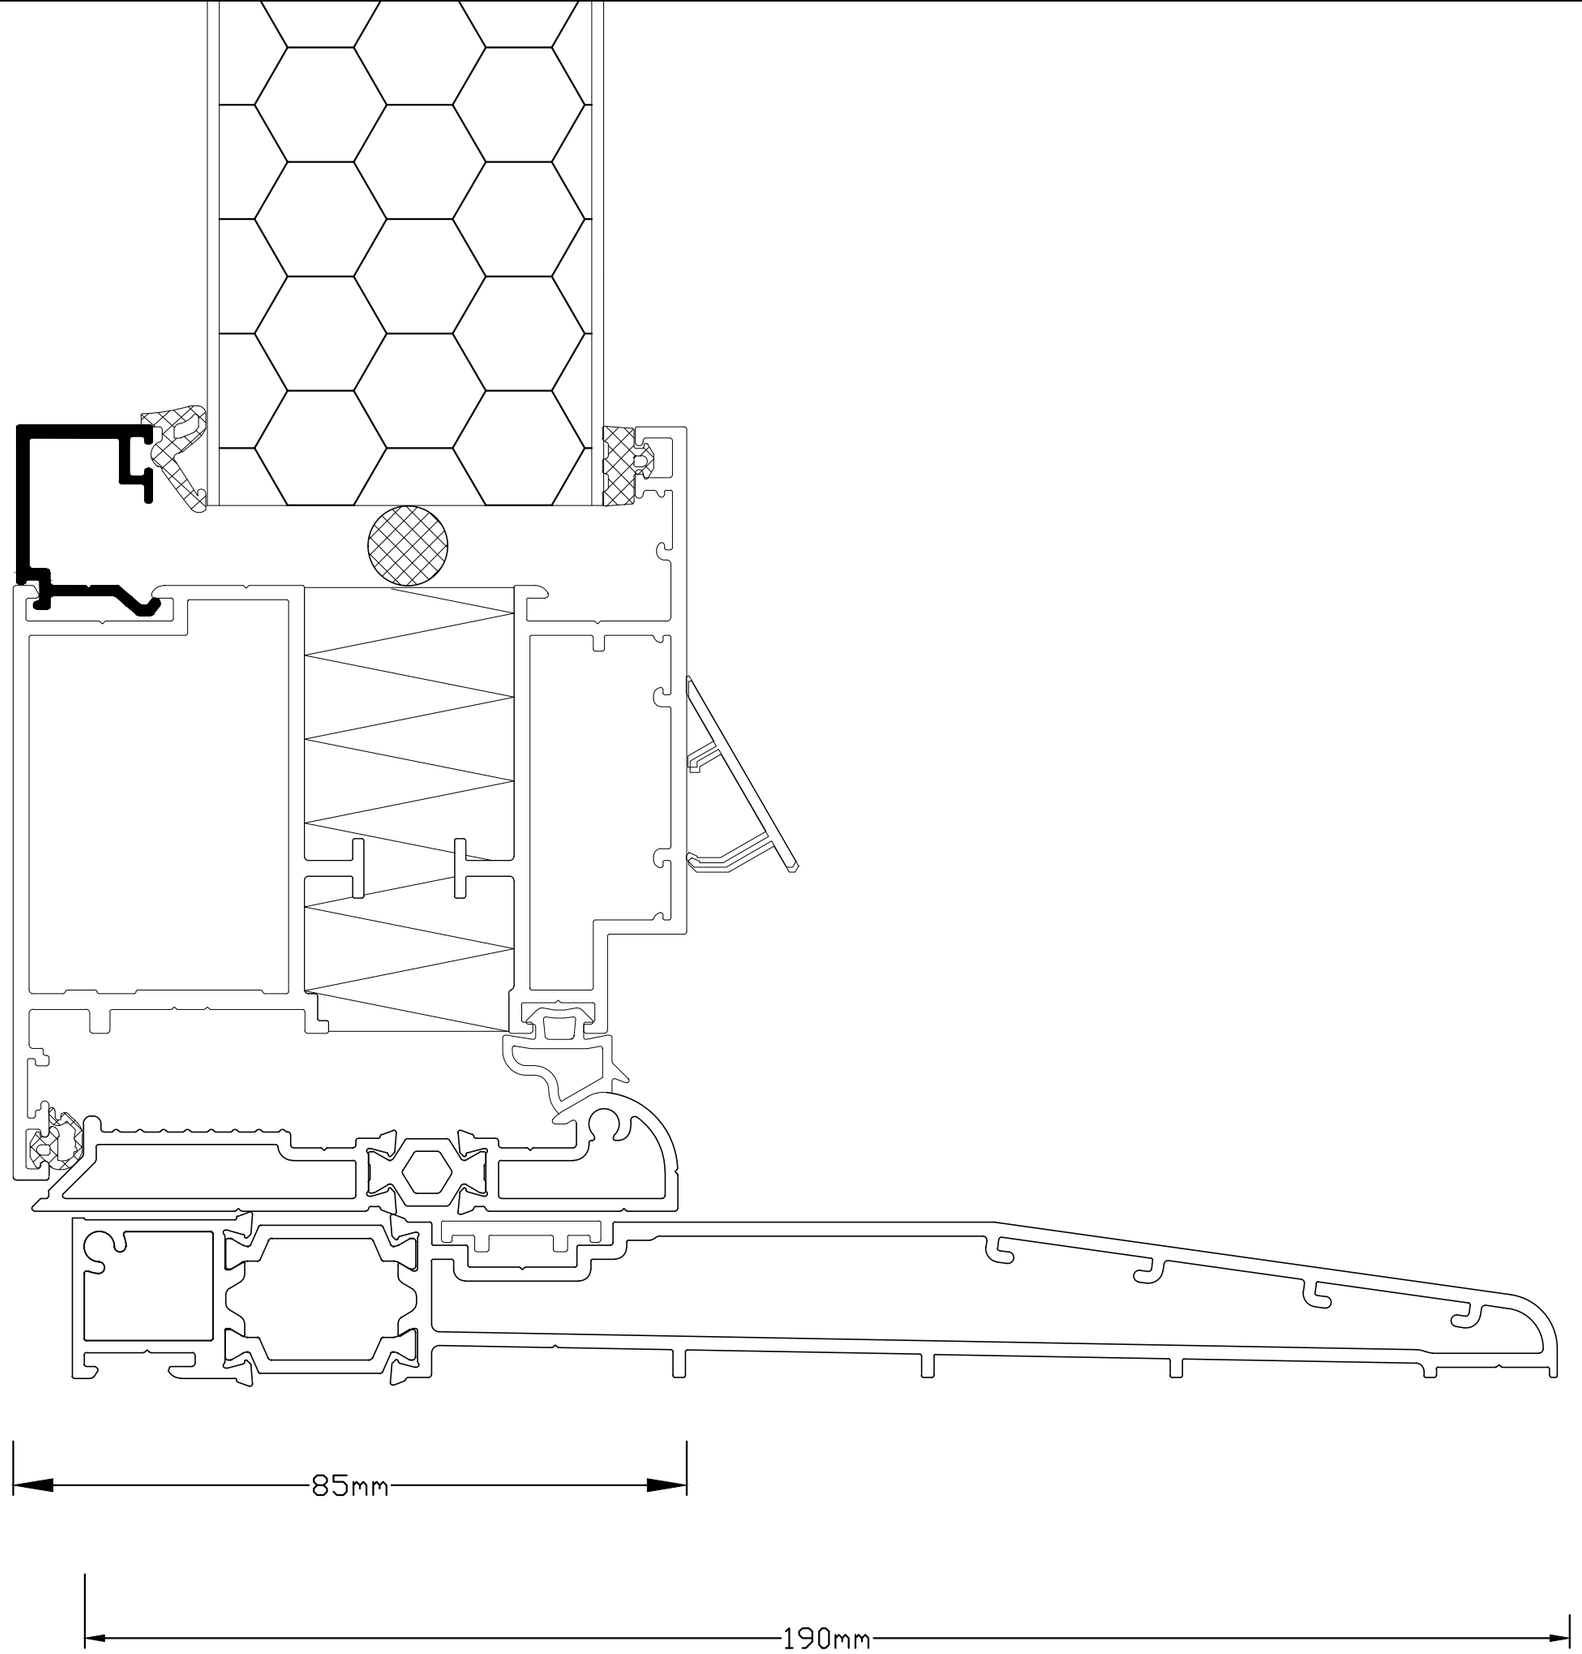

Dortech Enhanced Home Door

Dortech Enhanced Home Doors

JOB TITLE:

Enhanced home door

CLIENT:

Dortech ENHANCED HOME DOOR

DRAWING TITLE:

Threshold cill detail (190mm)

DRAWN BY: Ian Senior

DATE: 16.04.2021.

JOB No:

CE 2021.