Dortech Enhanced Home Door

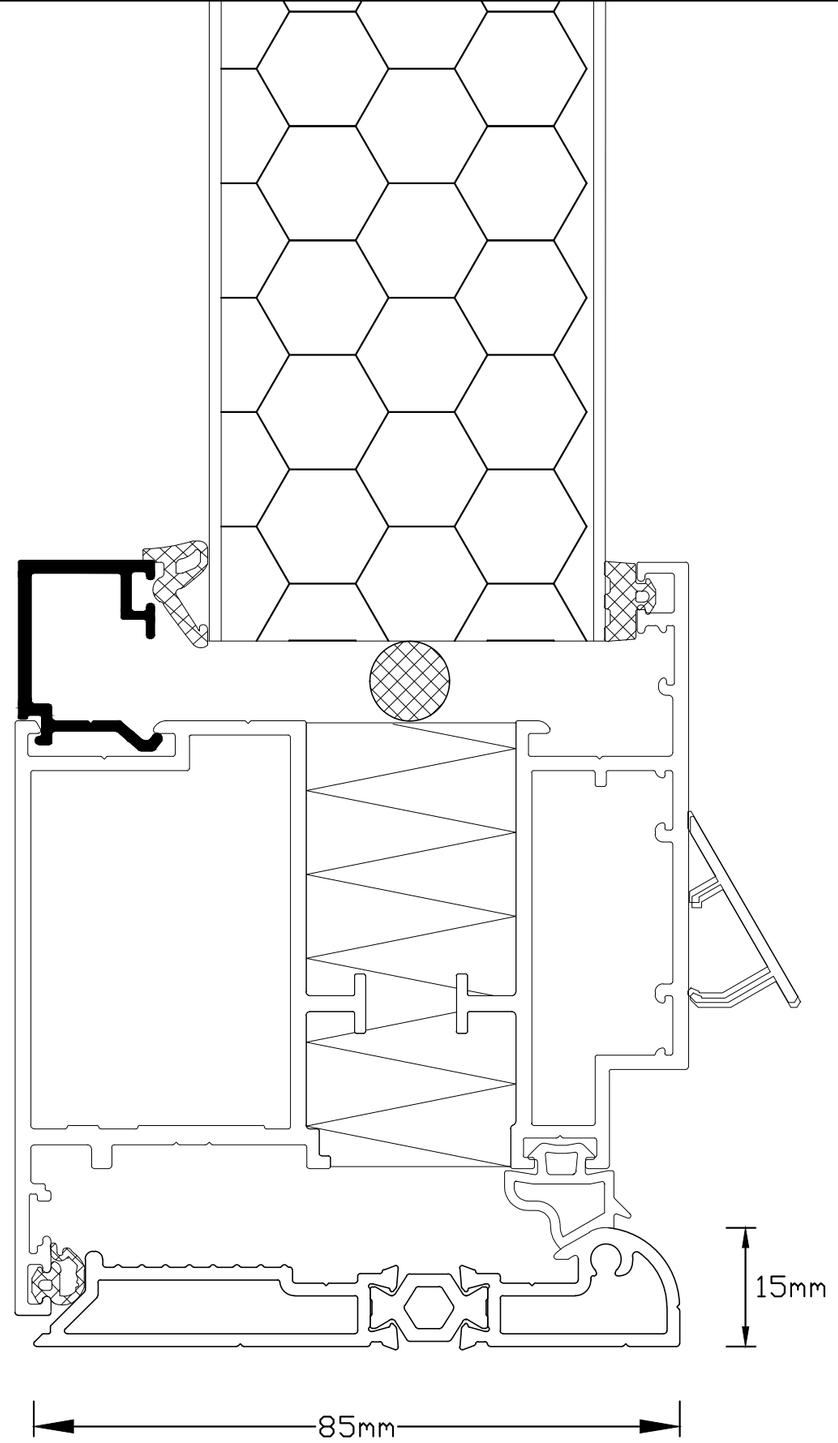

Chas Accredited

CAB Council for Aluminium in Building Member

constructionline

BUILDING Confederation MEMBER

CENTRE FOR WINDOW AND CLADDING TECHNOLOGY

Dortech
Enhanced Home Doors

UNIT 3 FIELDHOUSE BUSINESS PK HD2 1FA
Telephone:01484 451177 Fax:01484 456474

JOB TITLE:

Enhanced home door

CLIENT:

Dortech
ENHANCED HOME DOOR

DRAWING TITLE:

Door Threshold detail.

DRAWN BY: Ian Senior

DATE: 16.04.2021.

JOB No: .

CE 2021.